1 L.3 SITE LANDSCAPE PLAN

1"=70'

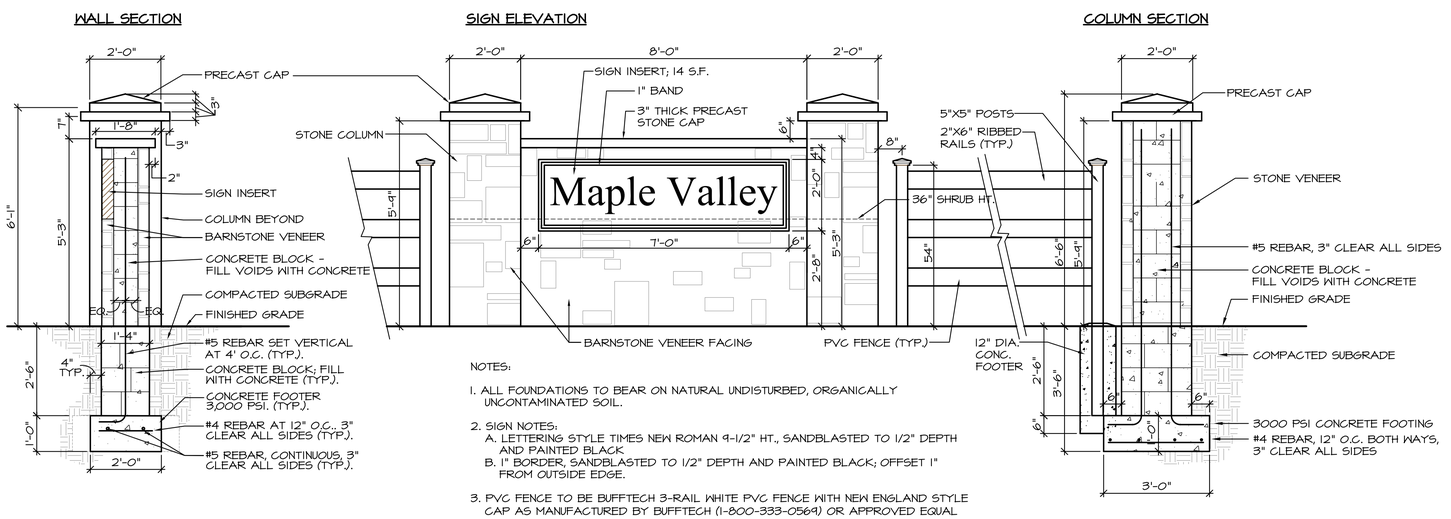

NOTES:

1. ALL FOUNDATIONS TO BEAR ON NATURAL UNDISTURBED, ORGANICALLY UNCONTAMINATED SOIL.
2. SIGN NOTES:
   A. LETTERING STYLE TIMES NEW ROMAN 9-1/2" HT., SANDBLASTED TO 1/2" DEPTH AND PAINTED BLACK
   B. 1" BORDER, SANDBLASTED TO 1/2" DEPTH AND PAINTED BLACK; OFFSET 1" FROM OUTSIDE EDGE.
3. PVC FENCE TO BE BUFFTECH 3-RAIL WHITE PVC FENCE WITH NEW ENGLAND STYLE CAP AS MANUFACTURED BY BUFFTECH (1-800-333-0569) OR APPROVED EQUAL

2 L.3 ENTRY SIGN, WALL, COLUMNS AND FENCE

1/2" = 1'-0"

3 L.3 ENTRY LANDSCAPE PLAN

1"=10'

STATE OF OHIO
CAMBRE 374
BURRIER 561
WASHINGTON 794
LANDSCAPE ARCHITECT

CAWRSE & ASSOCIATES, INC.
Landscape Architecture · Land Planning
549 E. Washington Street · Chagrin Falls, OH 44022
440-247-7003/fax 440-247-7143

LANDSCAPE PLAN RENDERING

MAPLE VALLEY

WILLOUGHBY HILL, OHIO

CLIENT
CLIENT-ADDRESS

Date	Notes	
01-05-11	PRELIM	RM
02-01-11	REVIEW SET	RM

Job No: 11001
File: Willo Hills Lp.dwg

L.3

Sheet 3 of 3

COPYRIGHT © CAWRSE & ASSOC., INC.

P:\RM's\Willoughby Hills subdivision 11001\landscape\Willo Hills Lp.dwg